NOTES

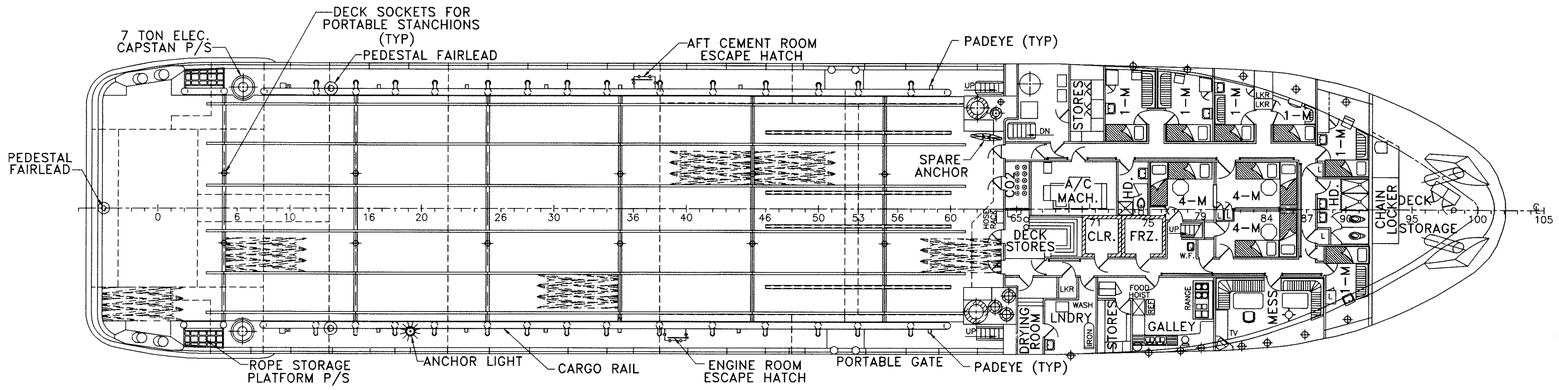

MAIN DECK

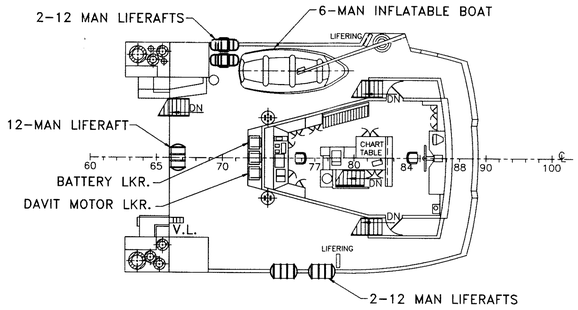

BRIDGE DECK

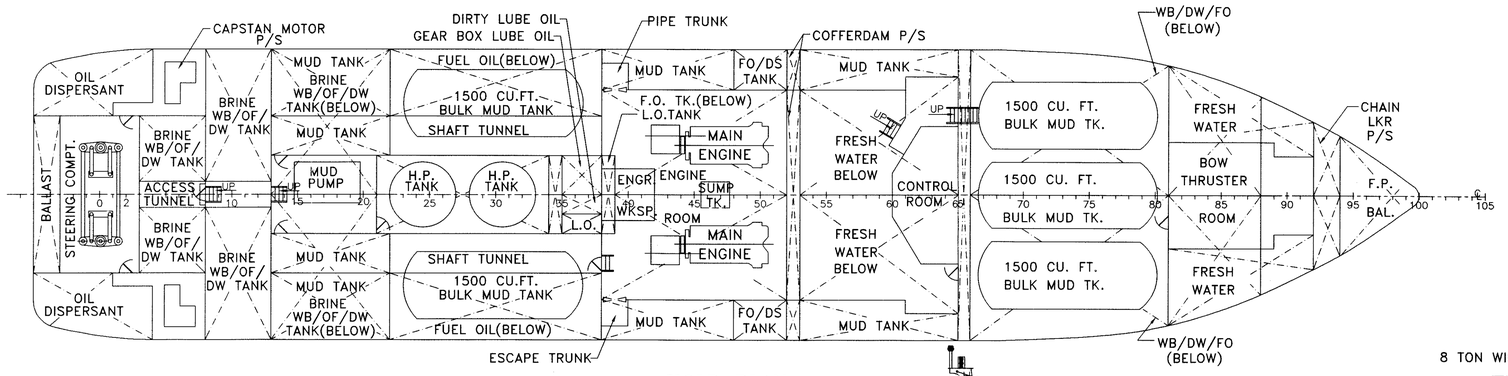

HOLD PLAN

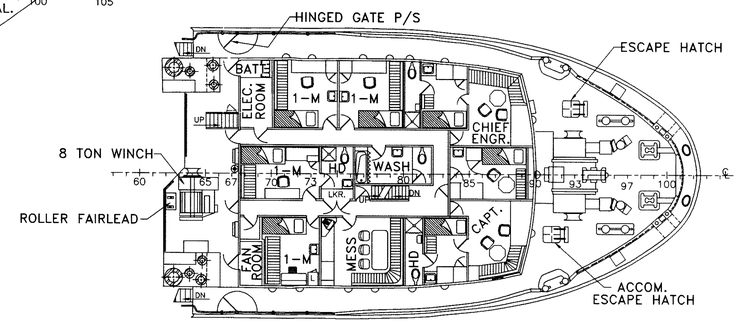

FOC'SLE DECK

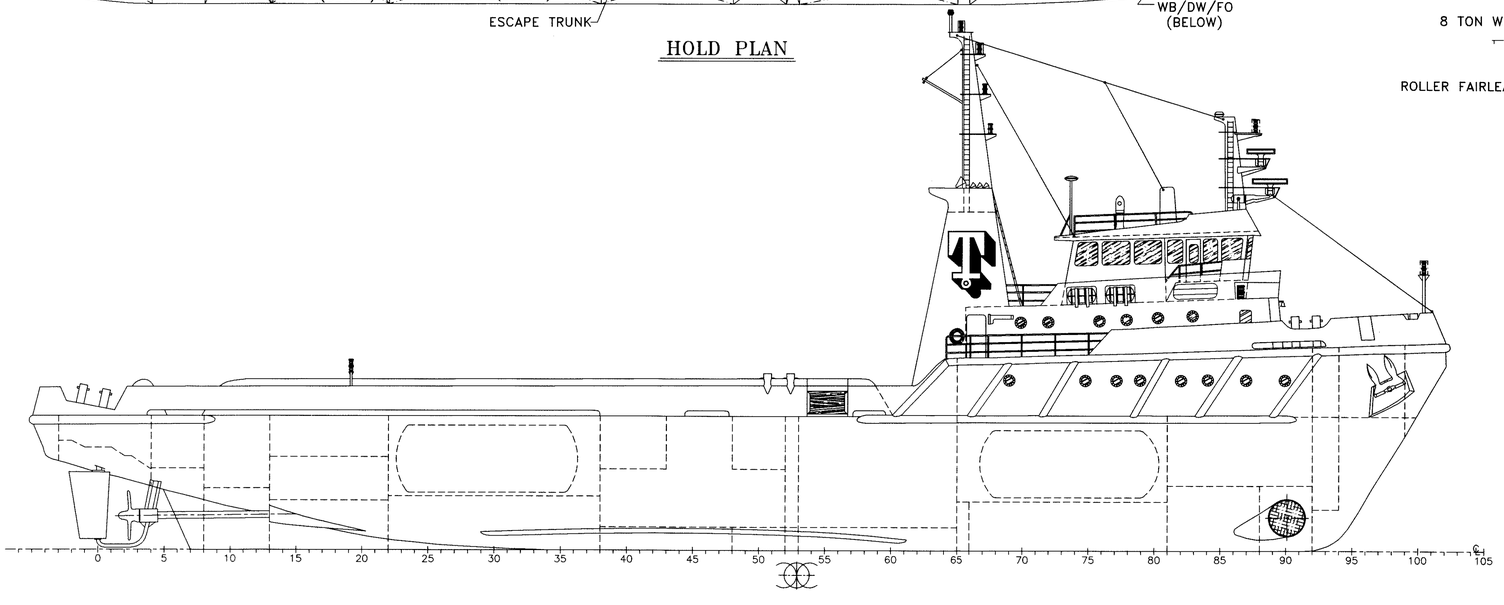

OUTBOARD PROFILE

NO.	BY	DATE	ALTERATION
1.	AFL	8/7/95	REV'D. TO REFLECT EXISTING COND. OF VESSEL.

CUMBRIA SERVICE #114

HULL NO. SISTERSHIPS NAME APPLICABLE

64.4M X 13.25M X 6.09M

GENERAL ARRANGEMENT

TIDEWATER MARINE SERVICE

DRAWN BY	DATE	DRAWING NO.	JOB NO.	SHT 1 OF 1
MARTY D.	OCT.12,'94	94303	10515	
CHECKED BY	DATE		SCALE	REV
GARY S.	OCT.'94		3/32"=1'-0"	1

CADD NO. CUMBRIA\S94303R1

PLOTTED: 6/24/1996